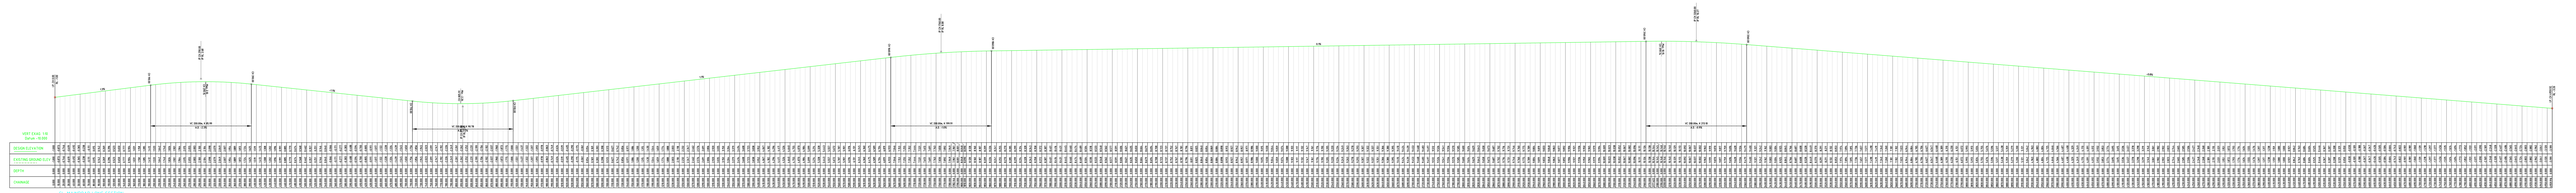
VERT EXAG 100
(HORIZ 10:00)
DESIGN ELEVATION
EXISTING GROUND ELEV
DEPTH
CHANGED
1L (MAINTAINED LANE) SECTION